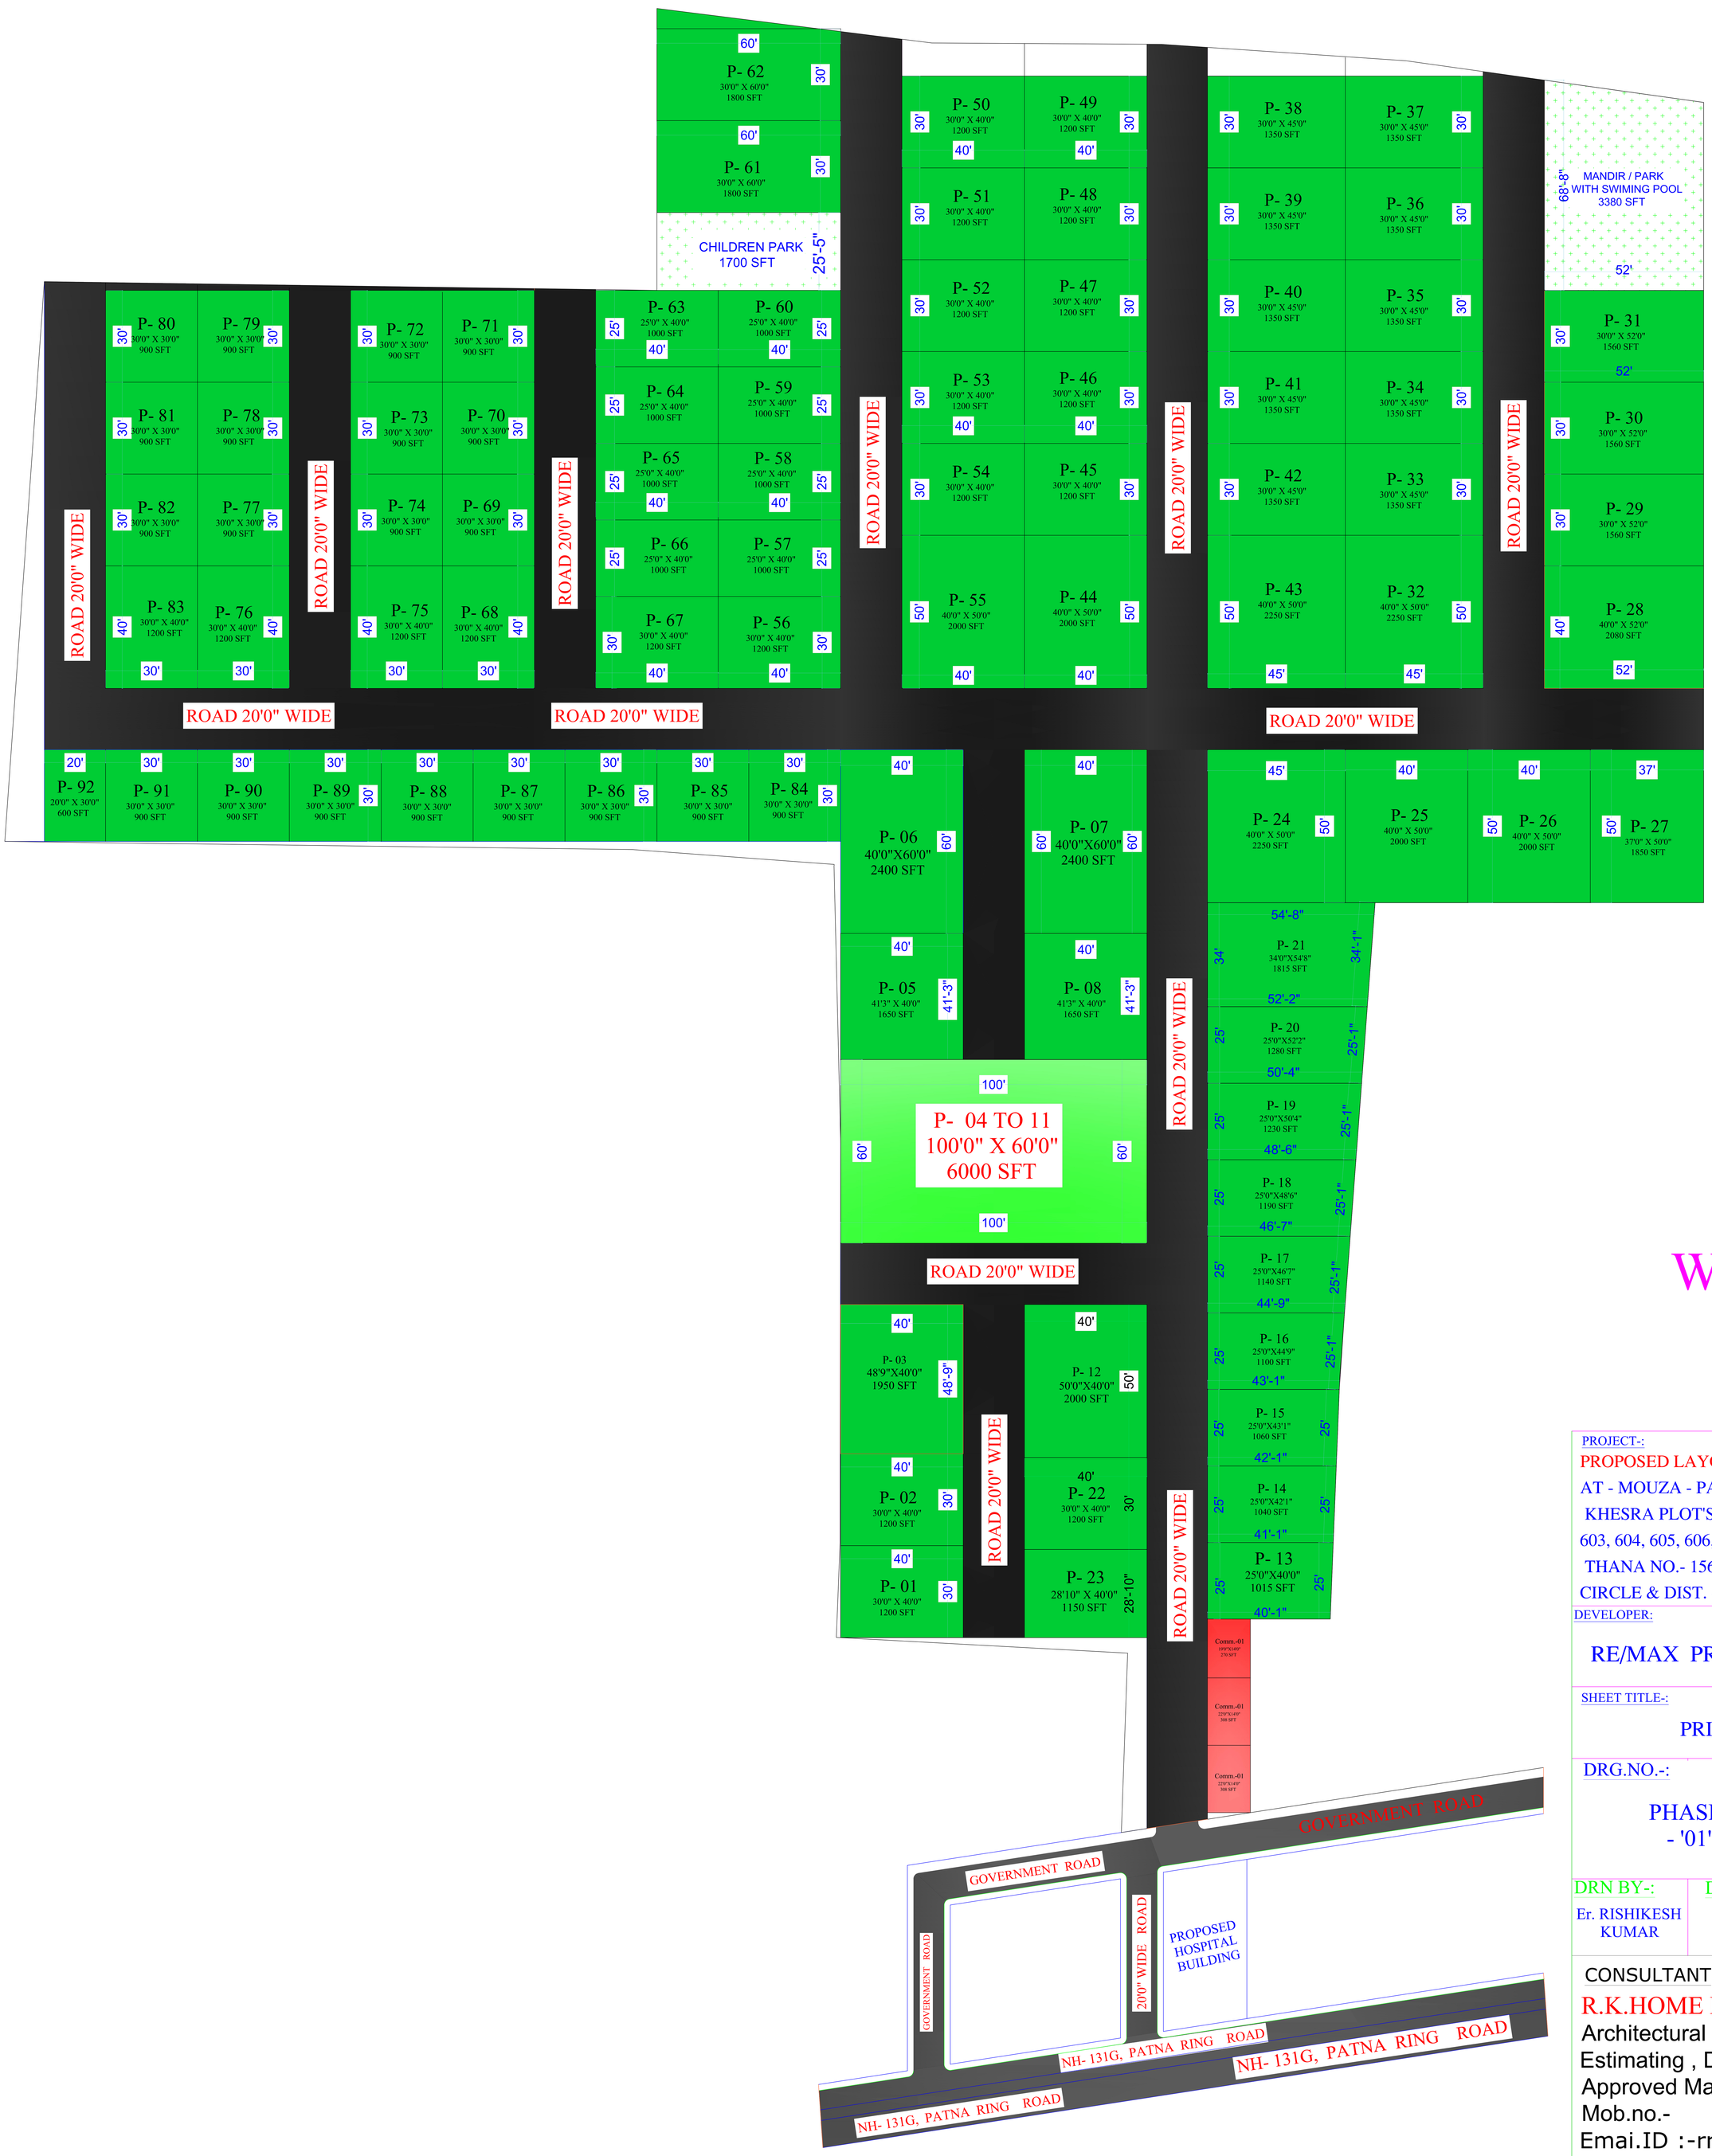

PROJECT-:

PROPOSED LAYOUT PLOTS PLAN FOR

AT - MOUZA - PALI. ,

KHESRA PLOT'S NO:- 580, 599,600,601, 602, 603, 604, 605, 606, 607

THANA NO.- 156, THANA - NAUBATPUR, CIRCLE & DIST. -PATNA (BIHAR)

DEVELOPER:

RE/MAX PRATHAM SERVICES

SHEET TITLE-:

PRINCELY ESTATE

DRG.NO.-:

PHASE - '01'

DRN BY-:	DATE-:	CHKD BY-:
Er. RISHIKESH KUMAR		Er. RISHIKESH KUMAR

CONSULTANT :-

R.K.HOME DESIGN ENGINEERS

Architectural ,structural ,Interior , Estimating , Designers & P.R.D.A Approved Map.

Mob.no.-

Emai.ID :-rrk08298@gmail.com