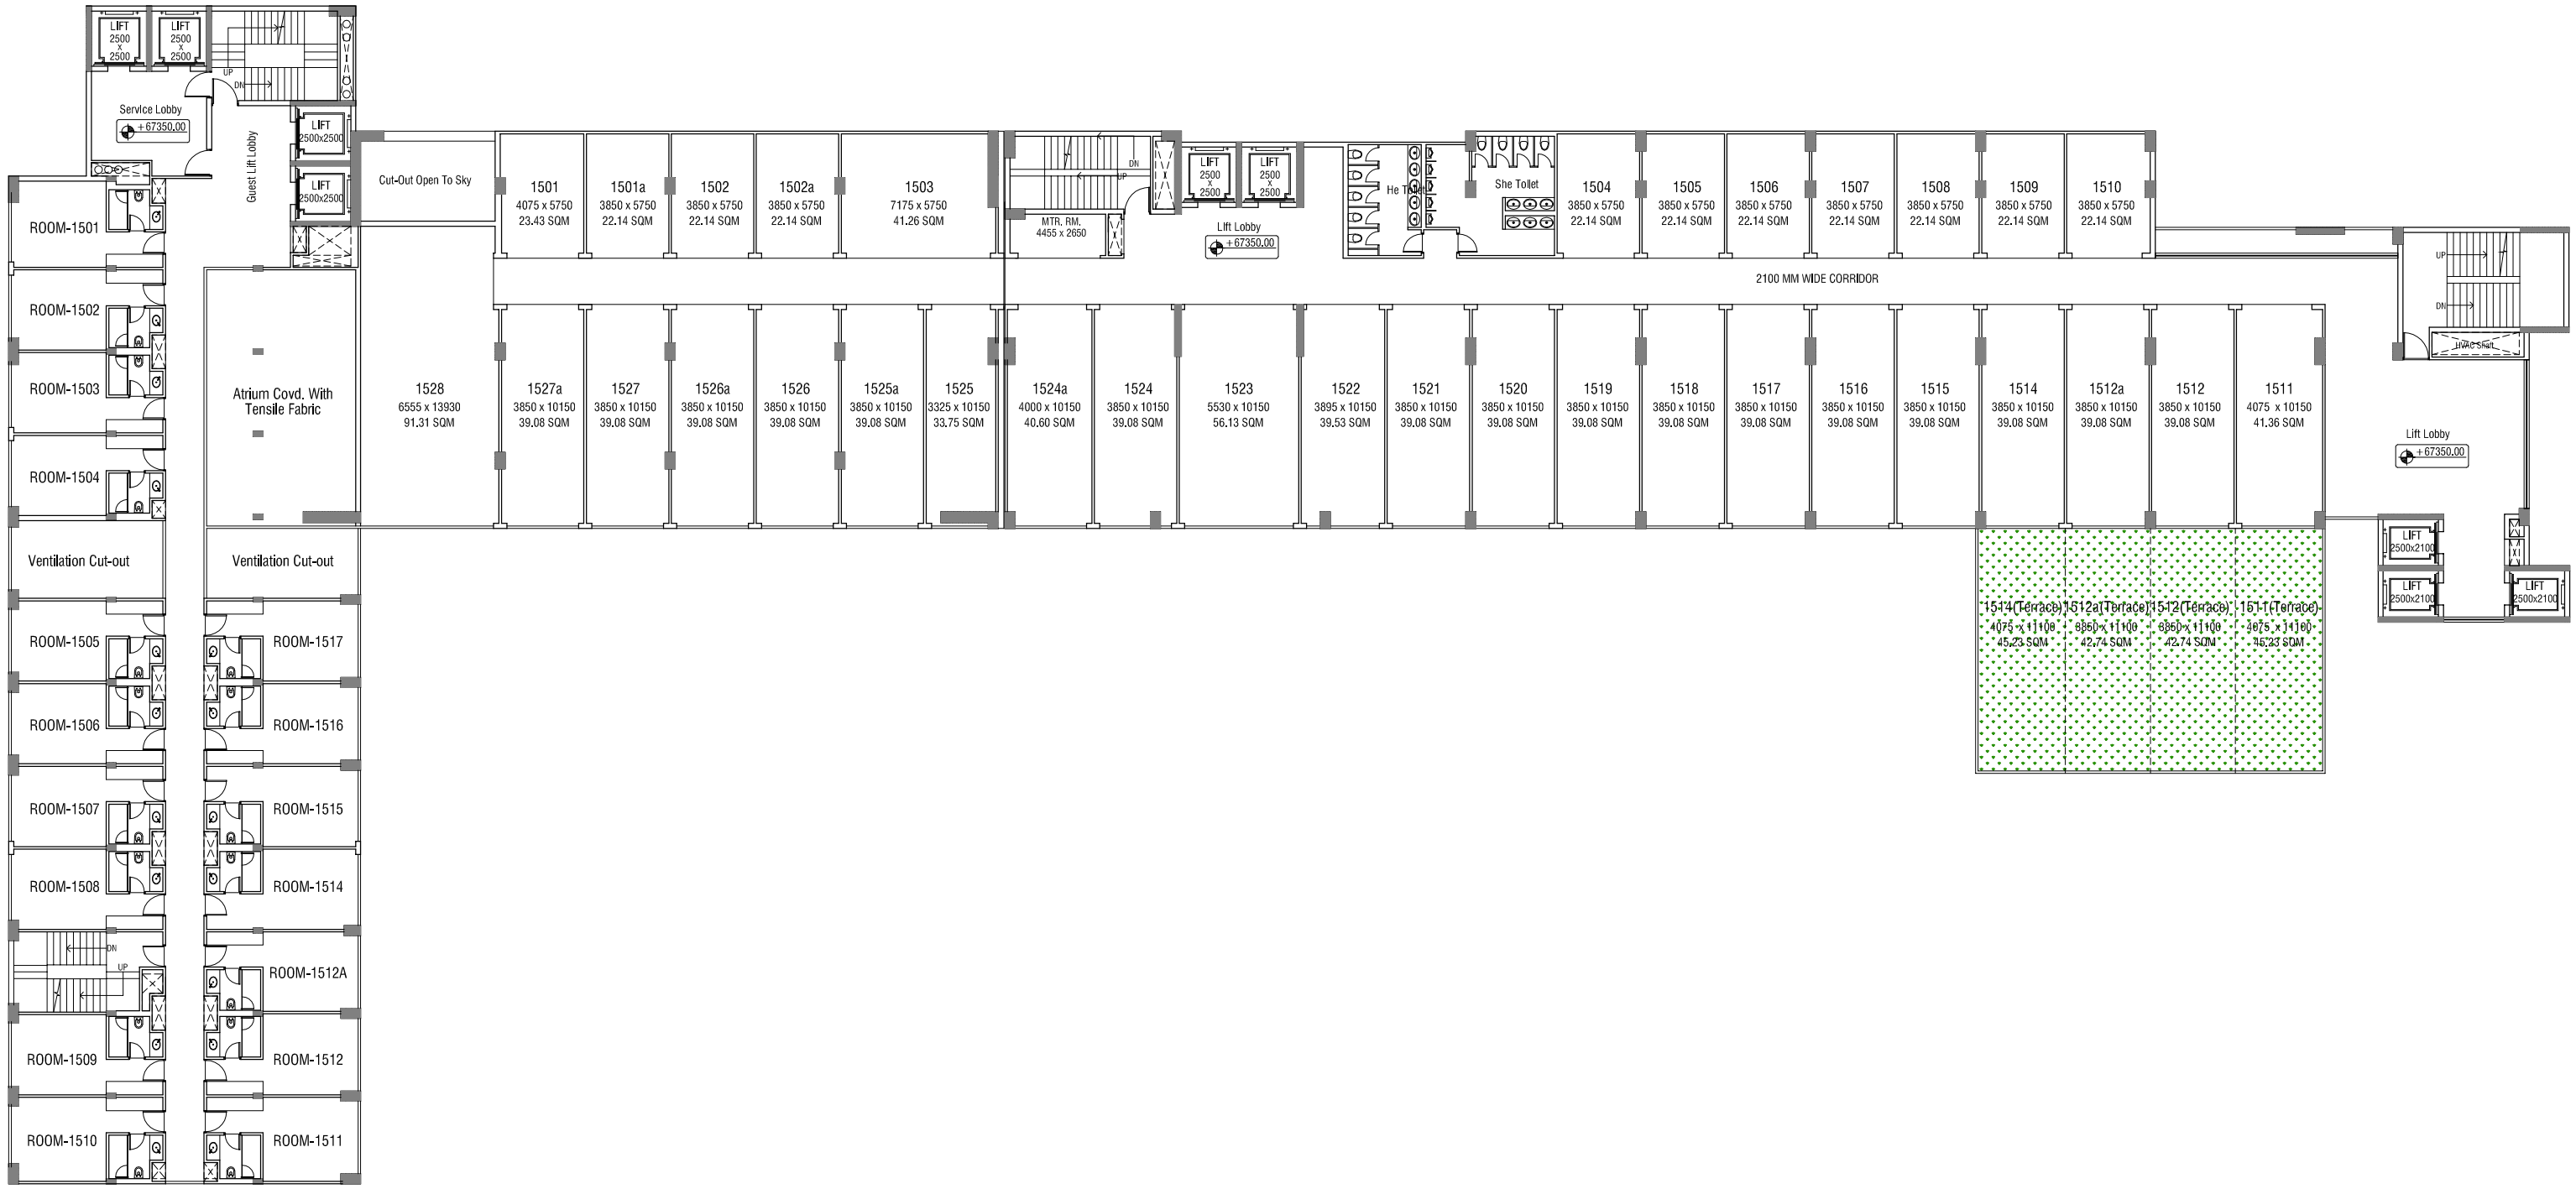

15th FLOOR PLAN

SCALE : NTS

Architects : 4TH DIMENSION www.4d-arch.com

Disclaimer : The drawings are conceptual, Not To Scale and are subject to change. Areas might vary on preparation of final drawings.